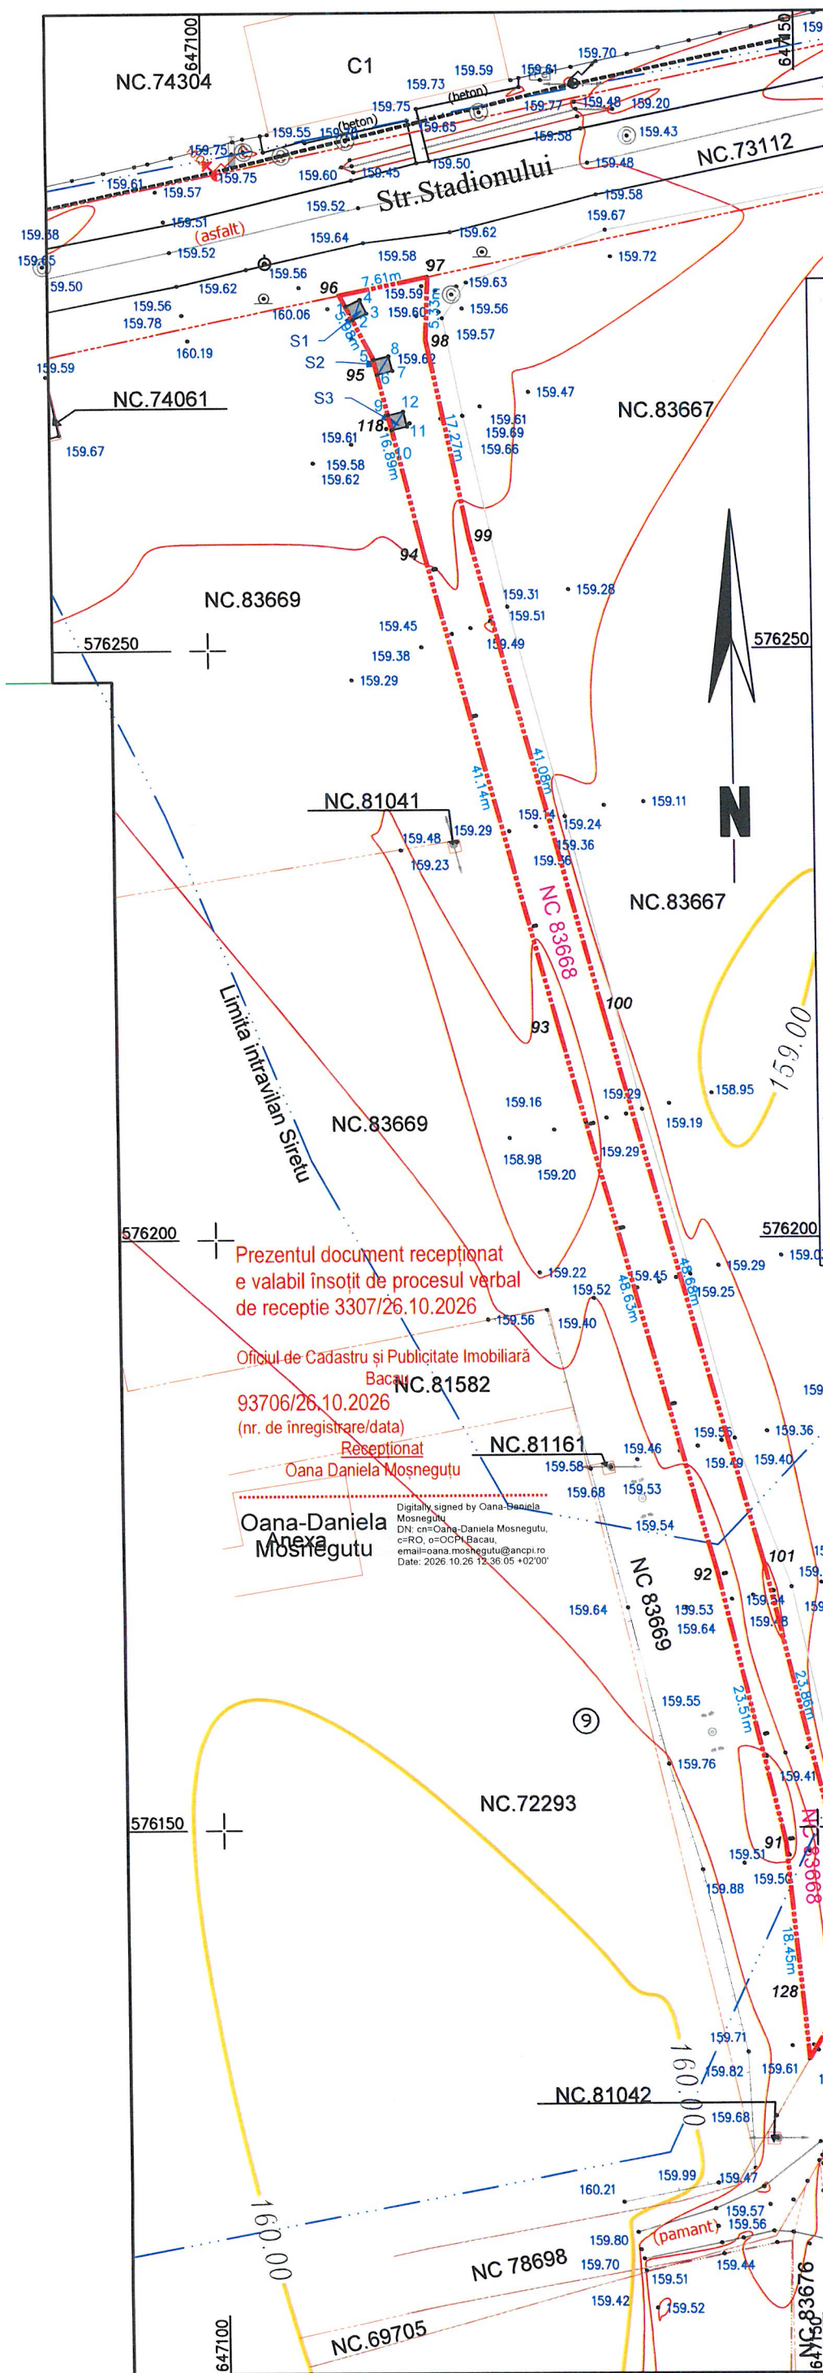

S1: Suprafață stâlp nr. 1 = 1,69 mp .
Se solicită scoaterea definitivă din circuitul agricol din suprafața imobilului cu NC 83668.

Nr. Pct.	Coordonate pct.de contur X [m]	Y [m]	Lungimi laturi D(i,i+1)
1	576279.047	647112.036	1.300
2	576277.874	647112.595	1.300
3	576278.432	647113.769	1.300
4	576279.606	647113.210	1.300
S(1)=1.69mp P=5.200m			

S2: Suprafață stâlp nr. 2 = 1,69 mp .
Se solicită scoaterea definitivă din circuitul agricol din suprafața imobilului cu NC 83668.

Nr. Pct.	Coordonate pct.de contur X [m]	Y [m]	Lungimi laturi D(i,i+1)
5	576274.504	647114.305	1.300
6	576273.243	647114.621	1.300
7	576273.559	647115.882	1.300
8	576274.820	647115.566	1.300
S(S2)=1.69mp P=5.200m			

S3: Suprafață stâlp nr.3 = 1,69 mp .
Se solicită scoaterea definitivă din circuitul agricol din suprafața imobilului cu NC 83668.

Nr. Pct.	Coordonate pct.de contur X [m]	Y [m]	Lungimi laturi D(i,i+1)
9	576269.792	647115.476	1.300
10	576268.531	647115.791	1.300
11	576268.847	647117.052	1.300
12	576270.108	647116.737	1.300
S(S3)=1.69mp P=5.200m			

Inventar de coordonate si distante - Imobil studiat NC_83668

Nr. Pct.	Coordonate pct.de contur X [m]	Y [m]	Lungimi laturi D(i,i+1)
97	576281.550	647118.894	5.334
98	576276.220	647118.680	17.272
99	576259.296	647122.132	41.084
100	576219.606	647132.743	48.685
101	576172.671	647145.677	23.859
102	576149.468	647151.235	13.226
103	576136.304	647152.510	6.801
90	576130.443	647149.060	18.449
91	576148.806	647147.280	23.514
92	576171.673	647141.803	48.633
93	576218.558	647128.882	41.137
94	576258.299	647118.258	16.892
95	576274.697	647114.201	5.977
96	576280.001	647111.446	7.607
S(NC83668)=625mp P=318.470m			

Suprafata NC.83668: 625mp

NOTĂ: Suprafață totală propusă pentru scoatere definitivă din circuitul agricol (S1 + S2 + S3) = 5,1 mp. din suprafața totală a imobilului identificat cu NC 83668.

LEGENDA:

Limita contur studiat

Suprafață stâlp = 1,69 mp reprezinata fundație 1,30* 1,30m. Se solicită scoaterea definitivă din circuitul agricol

Limite imobile

„Se solicită scoaterea definitivă din circuitul agricol a suprafeței totale de 5,07 mp, necesară pentru realizarea fundațiilor a 3 stâlpi proiectați (Stâlp nr. 1, Stâlp nr. 2 și Stâlp nr. 3). Suprafața aferentă fiecărei fundații este de 1,69 mp (dimensiuni 1,30 m × 1,30 m), conform planului de situație anexat.”

ANTOCHE RADUCU-DUMITRU

Digitally signed by ANTOCHE RADUCU-DUMITRU
Date: 2026.10.26 12:08:13 +02'00'

Executant:
PROGEOCAD PLAN SRL
(CLASA III, SERIA RO-B-J Nr. 3292/23.10.2025)
Ing. Antoche Raducu-Dumitru
(Seria RO-B-F, nr.3060/29.05.2025, Categoria A)

Acest document poate fi folosit doar în scopul pentru care a fost elaborat.

SC PROGEOCAD PLAN SRL
SOCIETATE DE MĂSURĂTORI TERESTRE
Mun.Bacău, str. Nicolae Balcescu, nr. 1, sc. C, ap. 176
J4/689/01.07.2015; CUI 34722686
progeocadplan@gmail.com

Întocmit	Ing. Antoche Raducu Dumitru	

Denumire: Studii topografice pentru proiectul
"CONSTRUIRE PARC FOTOVOLTAIC SI RACORDARE LA SISTEMUL ENERGETIC"

Amplasament: Intravilan-Extravilan, loc. Siretu, Uat Saucesti, Jud. Bacau.

Beneficiar: JUDETUL BACAU

Proiect nr. 26/2026

Faza: Scoatere din circuitul agricol

PLAN TOPOGRAFIC

Sistem de proiectie STEREO-70
Sistem de referinta altimetric
MAREA NEAGRA

Data: 10.2026

Scara 1:500	Format: A3	Plansa nr. 1

Președinte de ședință - Consilier local,
Sociu Robert

Contrasemnează pentru legalitate - Secretar General,
Gavril Heracleea Ioana

Anexa nr. 2 la HCL nr. 108/2026

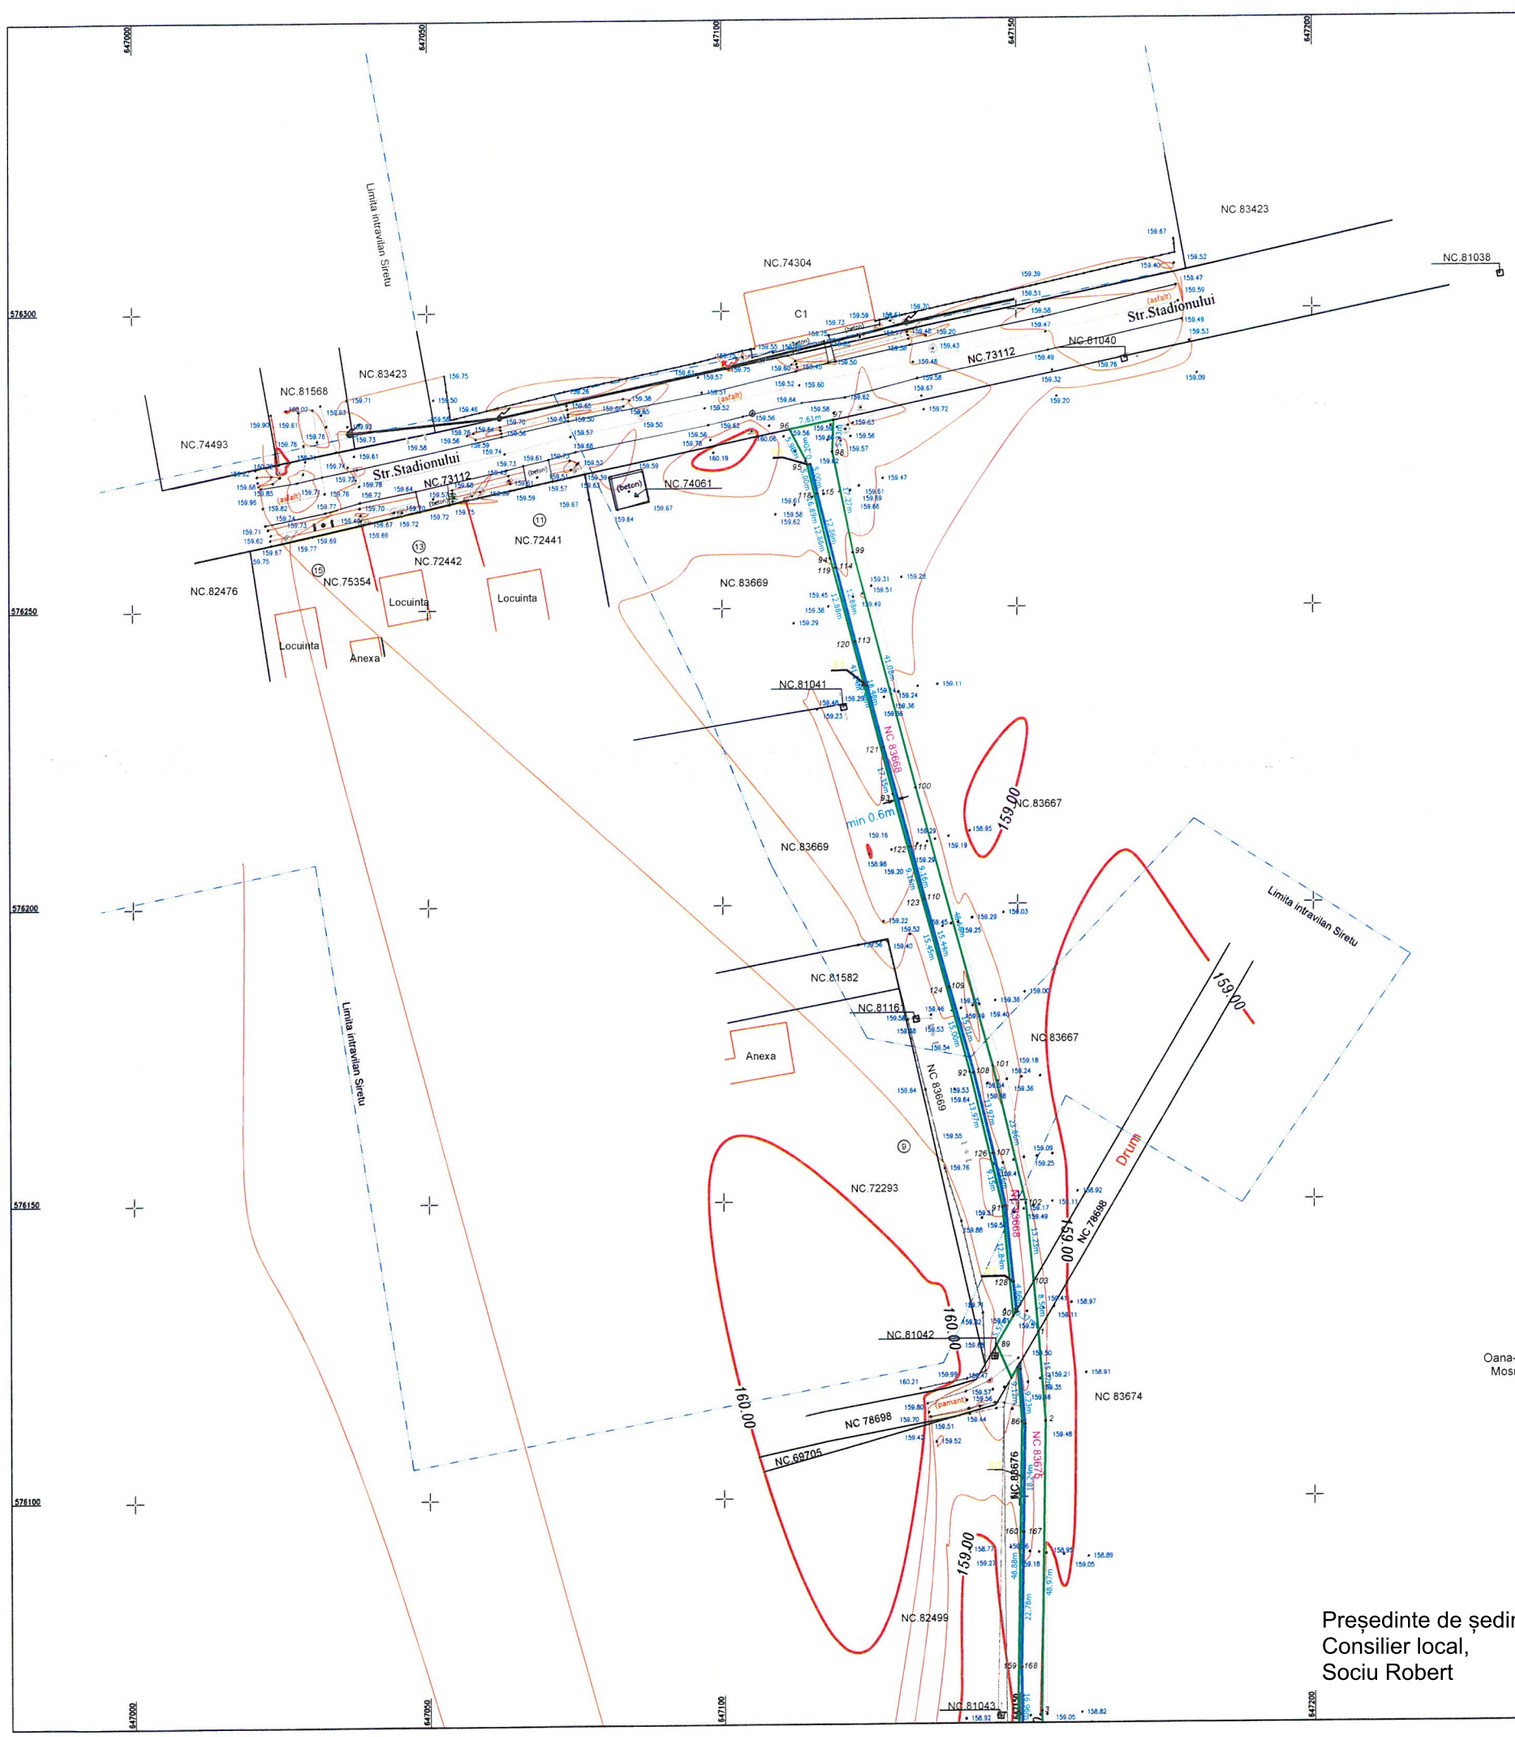

Schită de racordare a planșelor

1
2
3

N

Numar cadastral: 82783, 83668, 83675, 78698(drum)

Suprafata studiata: 27727mp

Suprafetele propuse pentru scoaterea temporara din circuitul agricol sunt: S1= 29mp de pe imobilul cu NC_83668, S2=102mp de pe imobilul cu NC_83675, S3=2mp de pe imobilul cu NC_82783, S4=157mp de pe imobilul cu NC_82783 si S5=77mp de pe imobilul cu NC_82783.

Suprafata totala propusa pentru scoaterea temporara din circuitul agricol este de 367mp

Inventar de coordonate si distante - Zona studiata_NC_82783, NC_83668, NC_83675, NC_78698

Nr. Crt.	Coordonate pct.de contur		Lungimi (m)
	X (m)	Y (m)	

S=2727mp P=1056.96m

Suprafață propusă pentru scoaterea temporară din circuitul agricol_S1_NC_83668

Nr. Crt.	Coordonate pct.de contur		Lungimi (m)
	X (m)	Y (m)	


Suprafață propusă pentru scoaterea temporară din circuitul agricol_S2_NC_83675

Nr. Crt.	Coordonate pct.de contur		Lungimi (m)
	X (m)	Y (m)	

Anexa nr. 3 la HCL nr. 108/2026

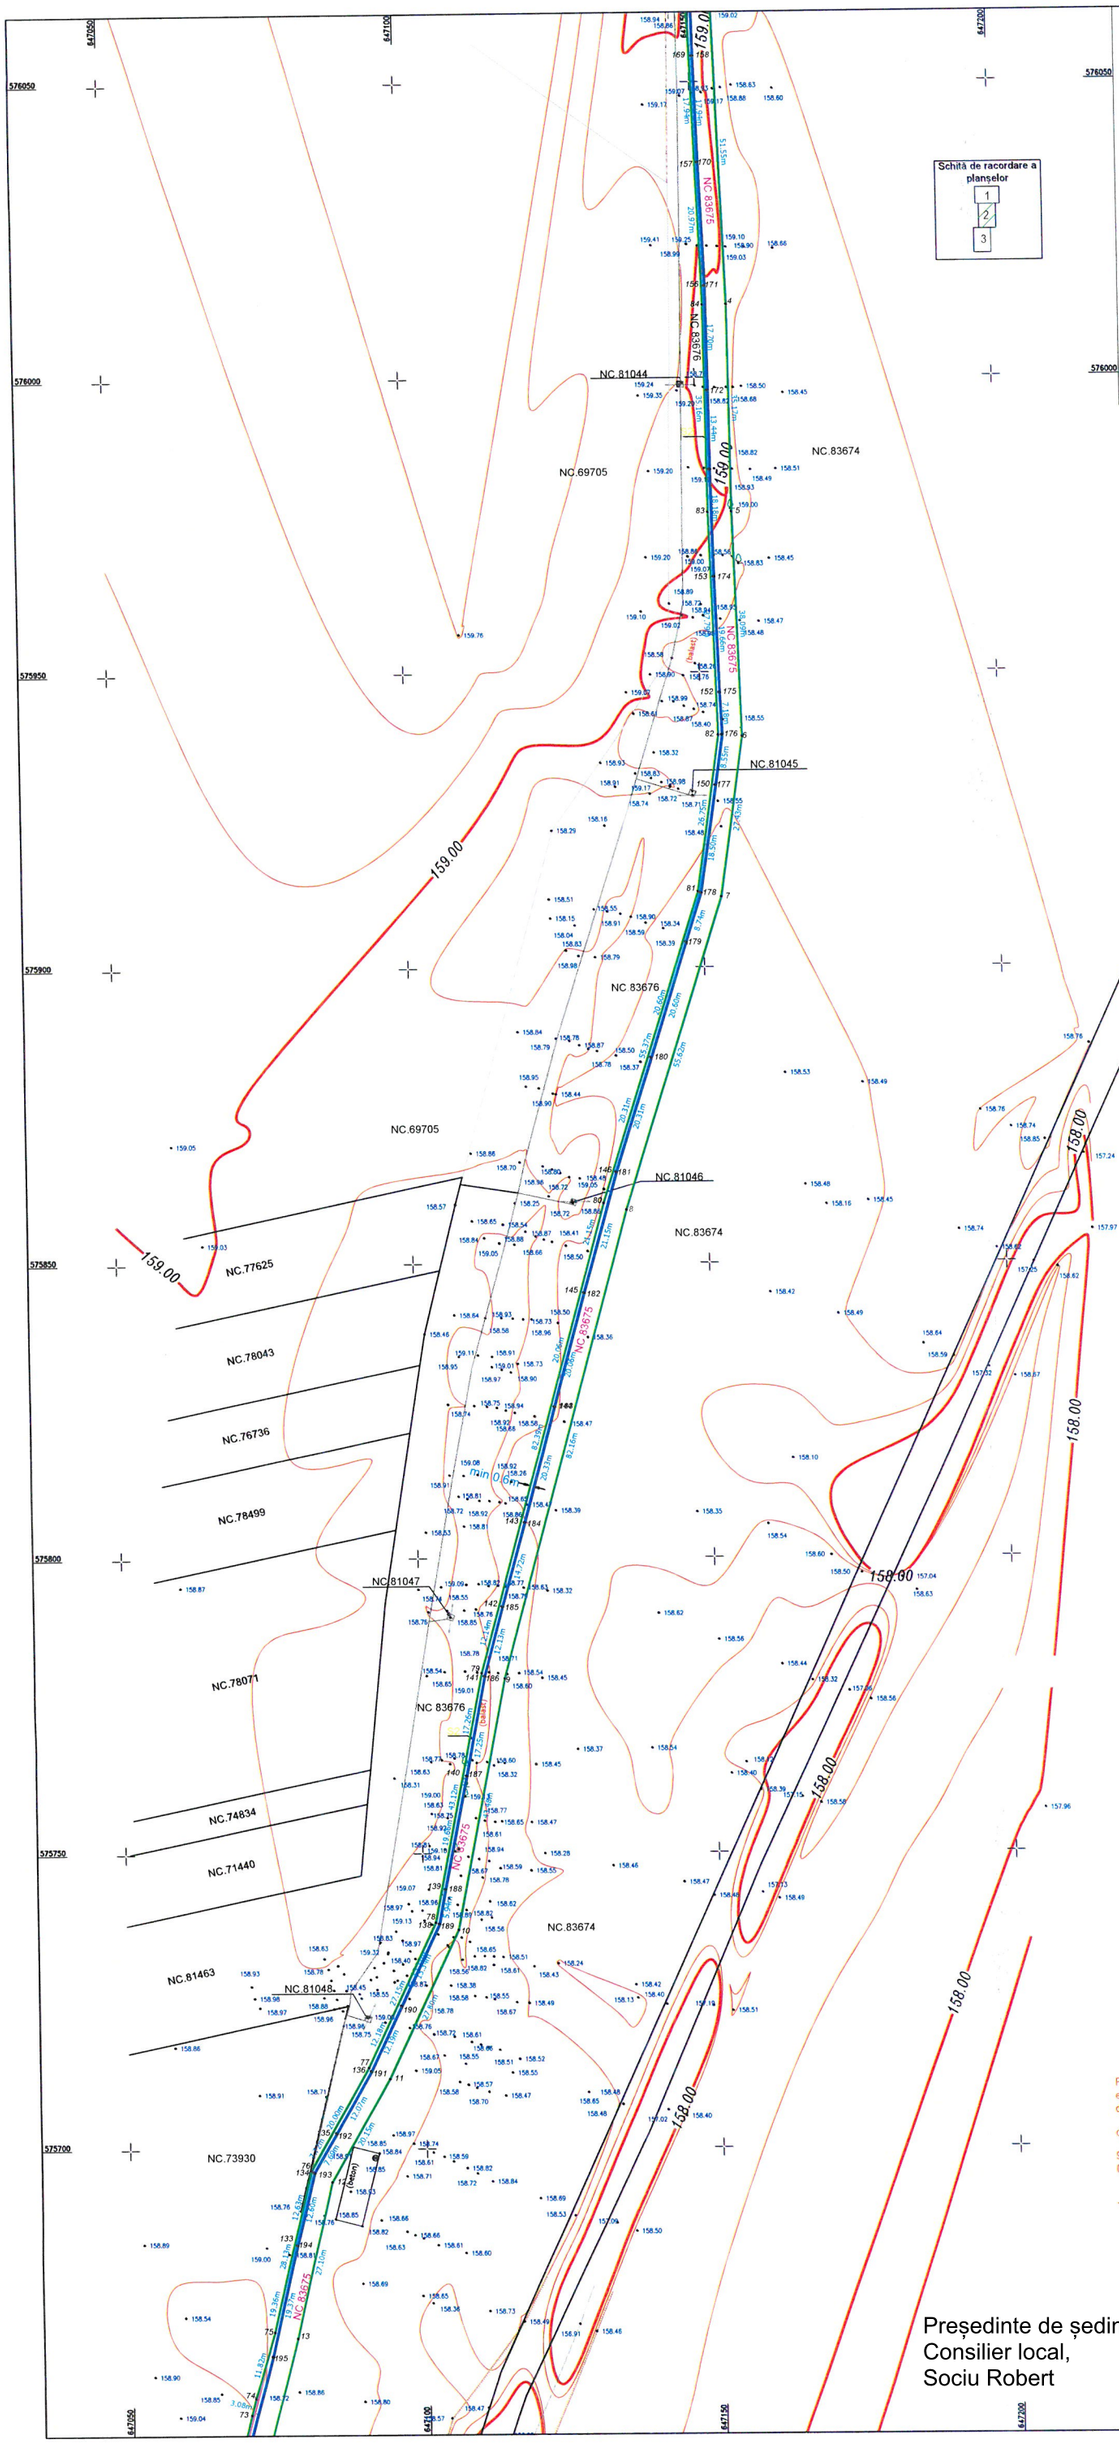

Schiță de racordare a planșelor

1
2
3

Numar cadastral: 82783, 83668, 83675, 78698(drum)

Suprafata studiata: 27727mp

Suprafetele propuse pentru scoaterea temporara din circuitul agricol sunt: S1= 29mp de pe imobilul cu NC_83668, S2=102mp de pe imobilul cu NC_83675, S3=2mp de pe imobilul cu NC_82783, S4=157mp de pe imobilul cu NC_82783 si S5=77mp de pe imobilul cu NC_82783.

Suprafata totala propusa pentru scoaterea temporara din circuitul agricol este de 367mp

LEGENDA:

- Limita contur studiat
- S=367mp, Suprafata pentru scoaterea temporara din circuitul agricol a traseelor de cabluri subterane
- Limita terenuri active

ANTOCHE RADUCU-DUMITRU — Digitally signed by ANTOCHE RADUCU-DUMITRU, Date: 2026.10.15 15:45:37 +03'00'

Executant: PROGEOCAD PLAN SRL (Seria RO-B-J, Nr. 1895/23.09.2020)

Ing. Antoche Răducu-Dumitru (Categoria B, Seria RO-B-C-F Nr.0192/03.12.2020)

Inventar de coordonate si distante - Zona studiata_NC_82783, NC_83668, NC_ 83675, NC_78698

Nr. Crt.	Coordonate pct.de contur X [m]	Y [m]	Distanta [m]
1	7[illegible]	[illegible]	[illegible]

Suprafață propusă pentru scoaterea temporară din circuitul agricol_S2_NC_83675

Nr. Crt.	Coordonate pct.de contur X [m]	Y [m]	Distanta [m]
1	7[illegible]	[illegible]	[illegible]

Prezentul document receptionat e valabil însoțit de procesul verbal de receptie 3190/16.10.2026

Oficiul de Cadastru si Publicitate Imobiliară Bacau

91140/16.10.2026

(nr. de inregistrare/data)

Receptionat

Oana Daniela Mosnegutu

Oana-Daniela Mosnegutu — Digitally signed by Oana-Daniela Mosnegutu, DN: c=RO, cn=Oana-Daniela Mosnegutu, c=RO, o=OCPI Bacau, email=oana.mosnegutu@ancpi.ro, Date: 2026.10.16 08:29:13 +03'00'

Acest document poate fi folosit doar in scopul pentru care a fost eliberat.

PROGEOCAD PLAN

SC PROGEOCAD PLAN SRL
SOCIETATE DE MASURATORI TERESTRE
Mun.Bacău, str. Nicolae Balcescu, nr. 1, sc. C, ap. 176
J4/689/01.07.2015; CUI 34722686
progeocadplan@gmail.com

Întocmit: Ing. Antoche Raducu Dumitru

Denumire: Studii topografice pentru proiectul "CONSTRUIRE PARC FOTOVOLTAIC SI RACORDURI LA SISTEMUL ENERGETIC"

Proiect nr. 23/2026

Amplasament: Intravilan-Extravilan, loc. Siretu, Cat Saucesti, Jud. Bacau.

Beneficiar: JUDETUL BACAU

Faza: Scoatere temporara din circuitul agricol

PLAN TOPOGRAFIC

Sistem de proiectie STEREO-70
Sistem de referinta altimetric MAREA NEAGRA

Data: 10.2026

Scara 1:500 | Format: A1 | Plansa nr. 2

Președinte de ședință,
Consilier local,
Sociu Robert

Contrasemnează pentru legalitate,
Secretar General,
Gavril Heracleea Ioana